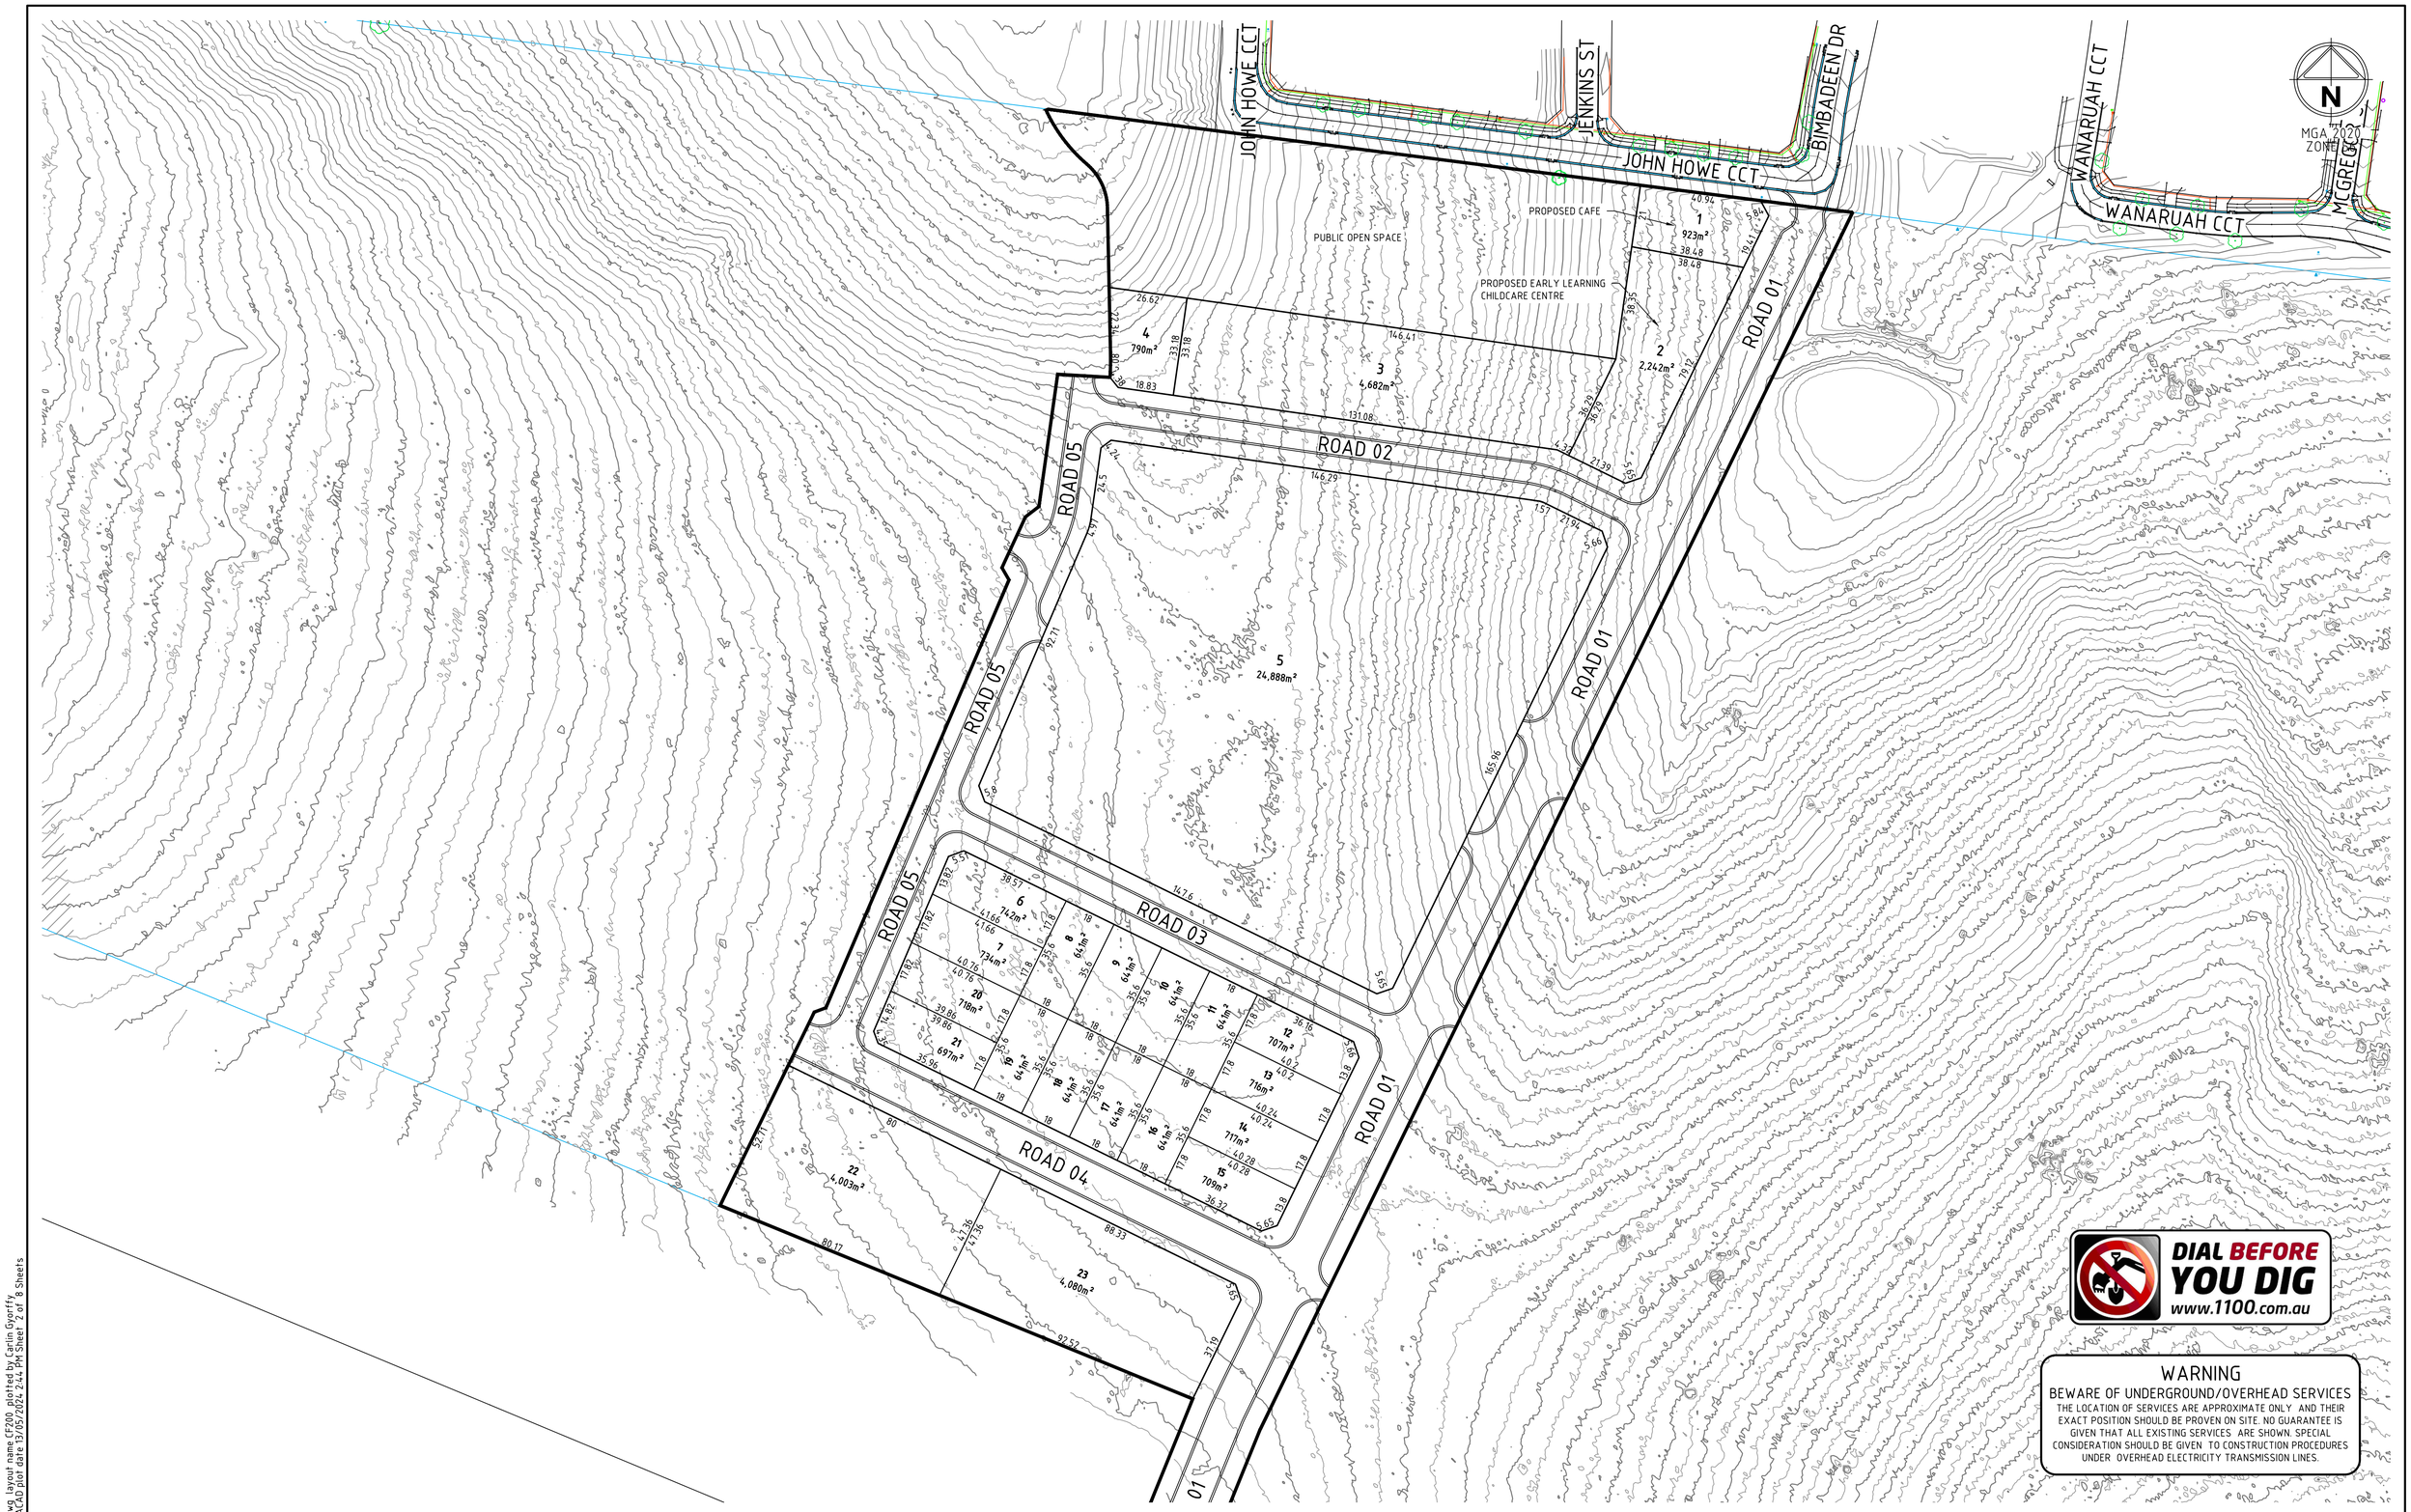

Rev	Amendments	Approved	Date
A	PRELIMINARY ISSUE TO CLIENT	MR	MAY 24

Scale
H 1:1000
SCALE @ A1
0 10 20 30 40 50

dlce ISO 9001 certified ISO 45001 certified ISO 14001 certified
System Certified

© Spiire Australia Pty Ltd All Rights Reserved
This document is produced by Spiire Australia Pty Ltd solely for the benefit of and use by the client in accordance with the terms of the retainer. Spiire Australia Pty Ltd does not and shall not assume any responsibility or liability whatsoever to any third party arising out of any use or reliance by third party on the content of this document.

spiire
16 BRIDGE STREET BENDIGO
VICTORIA 3550 AUSTRALIA T 61 3 5448 2500
spiire.com.au ABN 55 050 029 635

Designed
C GYORFFY
Checked
M RULE
Authorised
Date
MAY 2024

IRONBARK ROAD STAGE 1
101/103 IRONBARK RD, MUSWELLBROOK
PROPOSED SUBDIVISION LAYOUT

MUSWELLBROOK SHIRE COUNCIL
FREEDOM DEVELOPMENT GROUP PTY LTD

PRELIMINARY
Drg No 322142-001CF200
Rev A

file name:322142-001CF200 STAGE 1.dwg layout name:CF200 plotted by:Caitlin Gyorffy
file location:G:\32\322142\001\Civil\ACAD plot date:13/05/2024 2:44 PM Sheet 2 of 8 Sheets